



10-H.P. HORIZONTAL ENGINE WITH VARIABLE EXPANSION.

MESSRS. ALEXANDER AND HOSKIN, ENGINEERS, CIRENCESTER.

ELEVATION

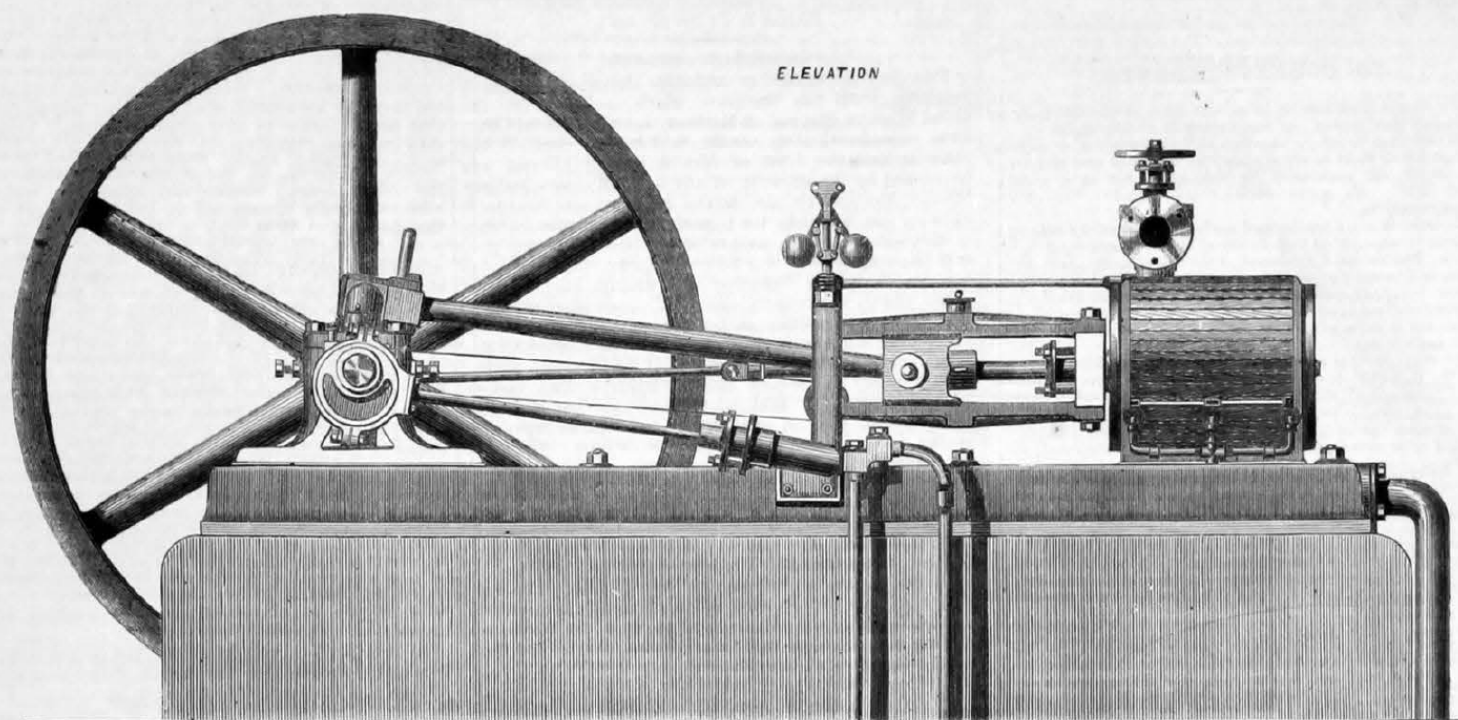

PLAN

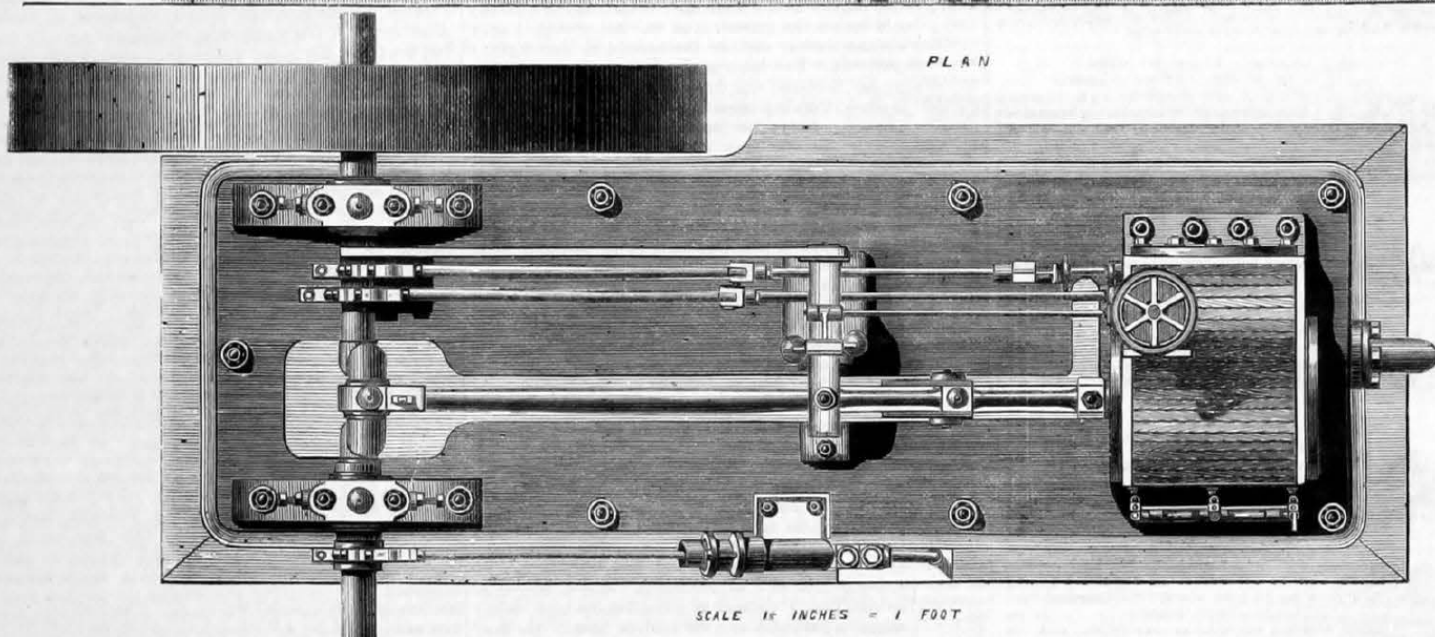

SCALE 1 $\frac{1}{2}$ INCHES = 1 FOOT