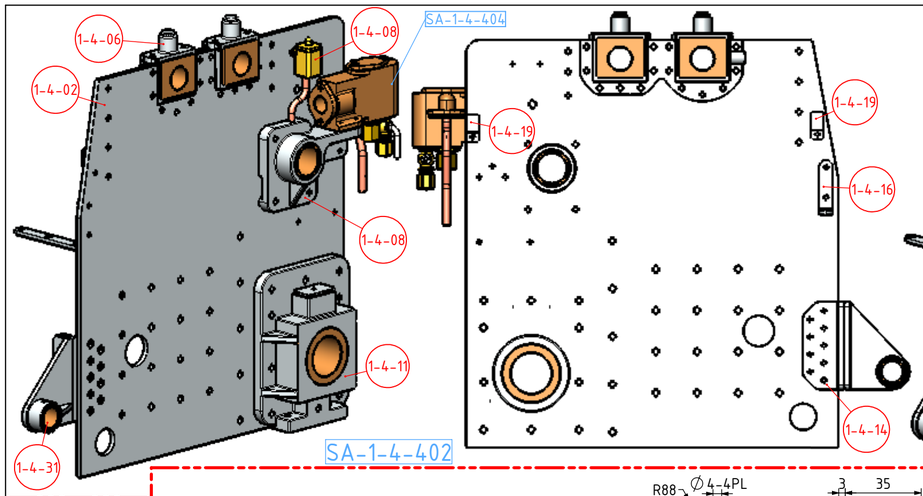

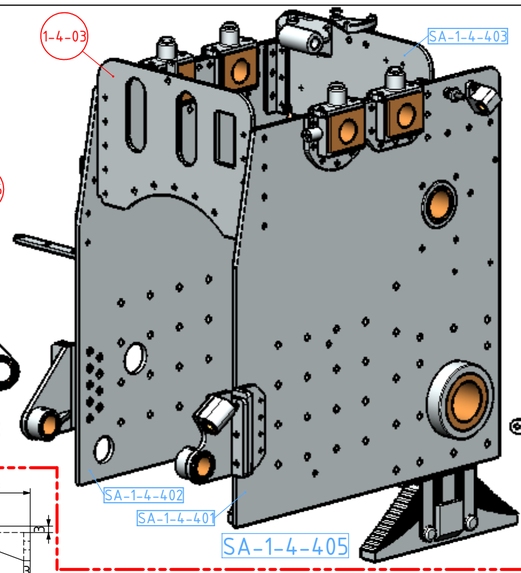

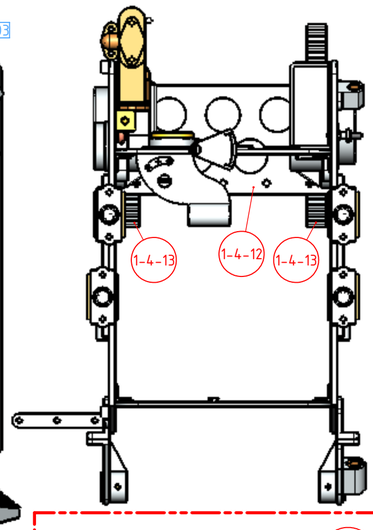

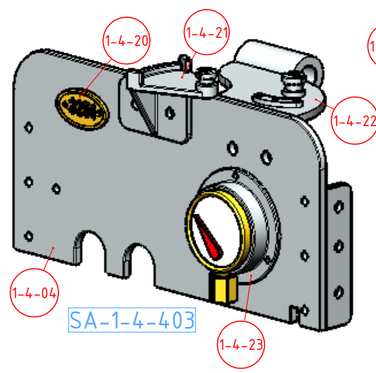

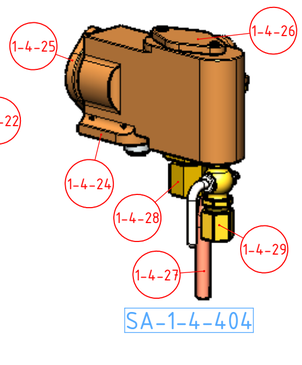

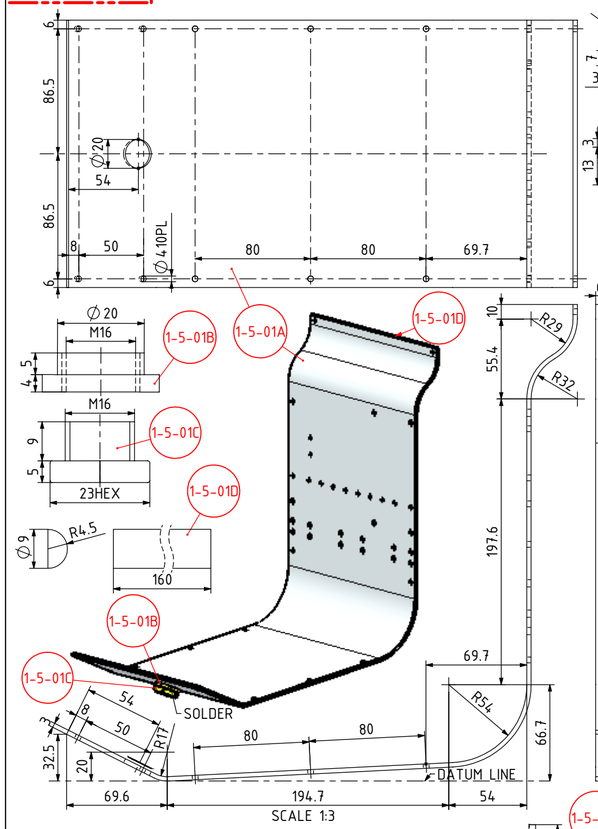

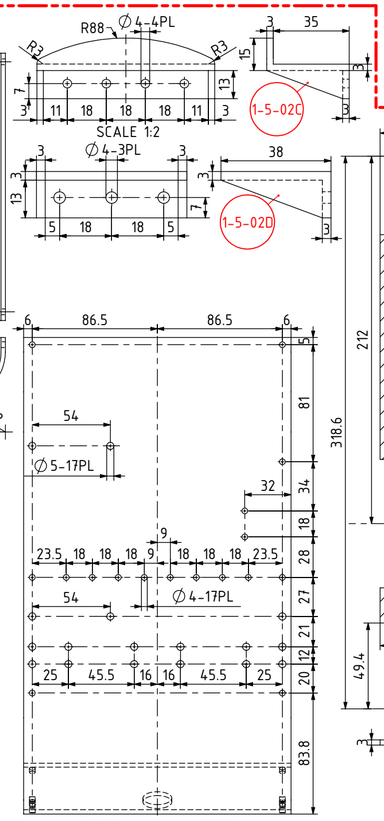

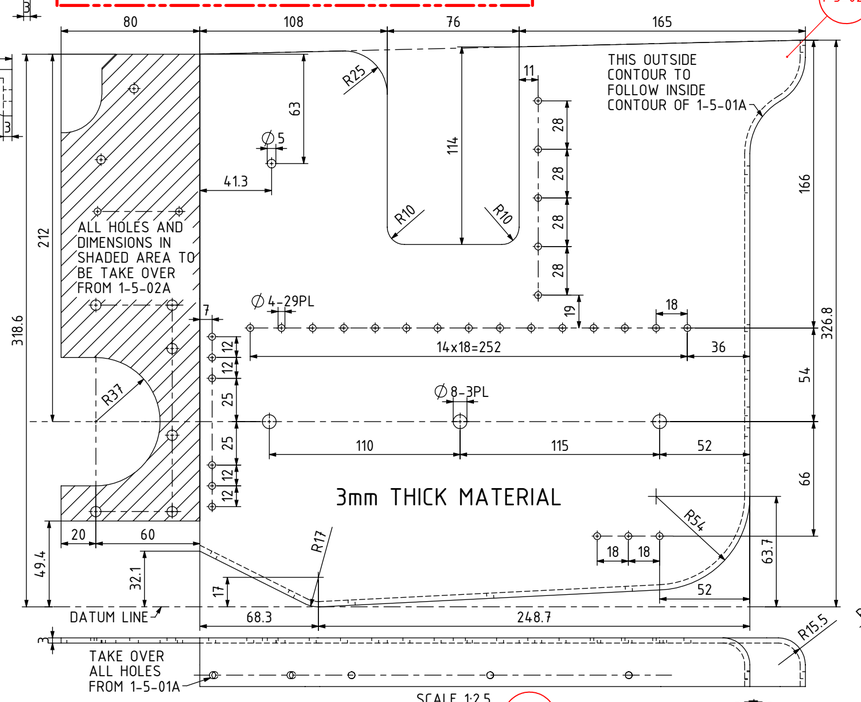

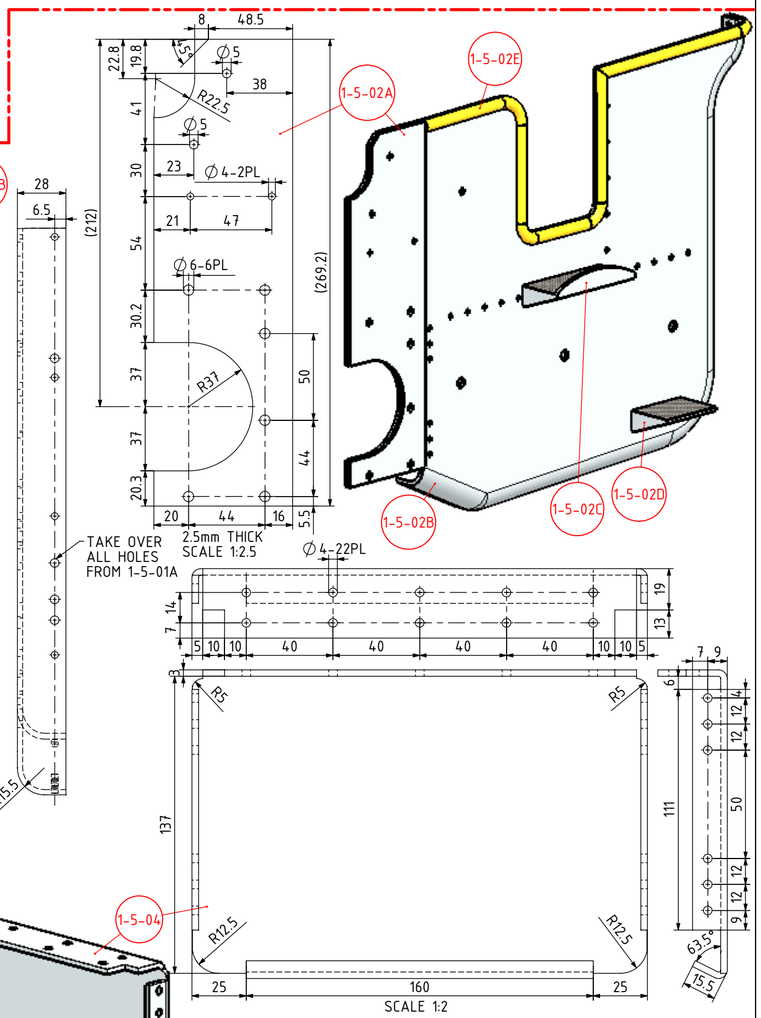

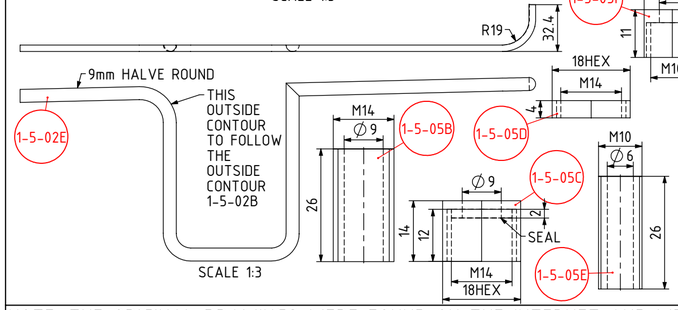

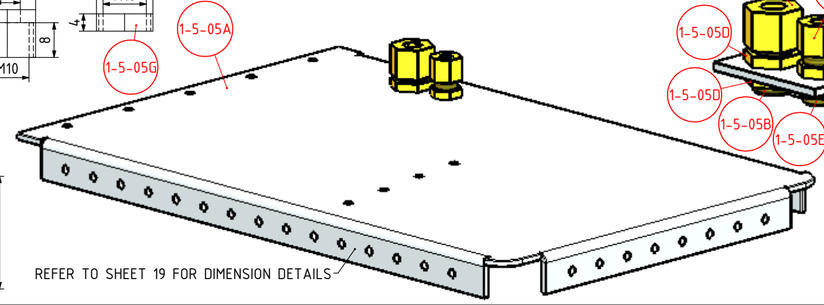

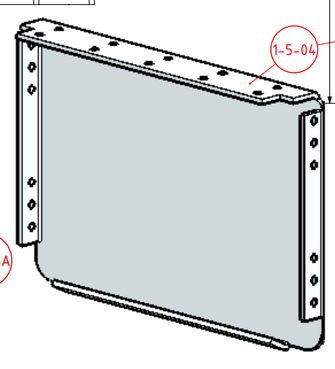

PLEASE NOTE THIS IS AN A2 SIZE SHEET

NOTE: THE ORIGINAL DRAWINGS WERE FOUND ON THE INTERNET AND WERE EXTRACTED FROM OLD ENGINEERING MAGAZINES. THE ORIGINAL DRAWINGS TITLE WAS:"THE ALLCHIN M.E. TRACTION ENGINE" DESIGNED BY W.J. HUGHES. (NO DATE)

TITLE

A MODEL OF A STEAM TRACTION ENGINE AS BUILT BY W. ALLCHIN LTD, NORTHAMPTON

DRAWING CONTENTS

PARTS AND ASSEMBLIES

JDW DRAUGHTING SERVICES
J.A.M. DE WAAL. 12 BRIGHTWELL STREET PAPAKURA 2110. NEW ZEALAND. PHONE: 0064 09 2988815. MOB: 0211791000
E-MAIL: dewaal@xtra.co.nz.

PROJECT No: 08-13-00

PROJECTION JDWDS

MODEL SCALE: 1:1

DWG SCALE:1:1 @ A2 OR AS SHOWN

DATE: FEBRUARY 2019

Copyright © J.A.M. DE WAAL PAPAKURA NZ

SHEET: 18 OF 27

A2

No 08-13-00-SHT-18

FOR PERSONAL USE ONLY NOT FOR COMMERCIAL PURPOSES