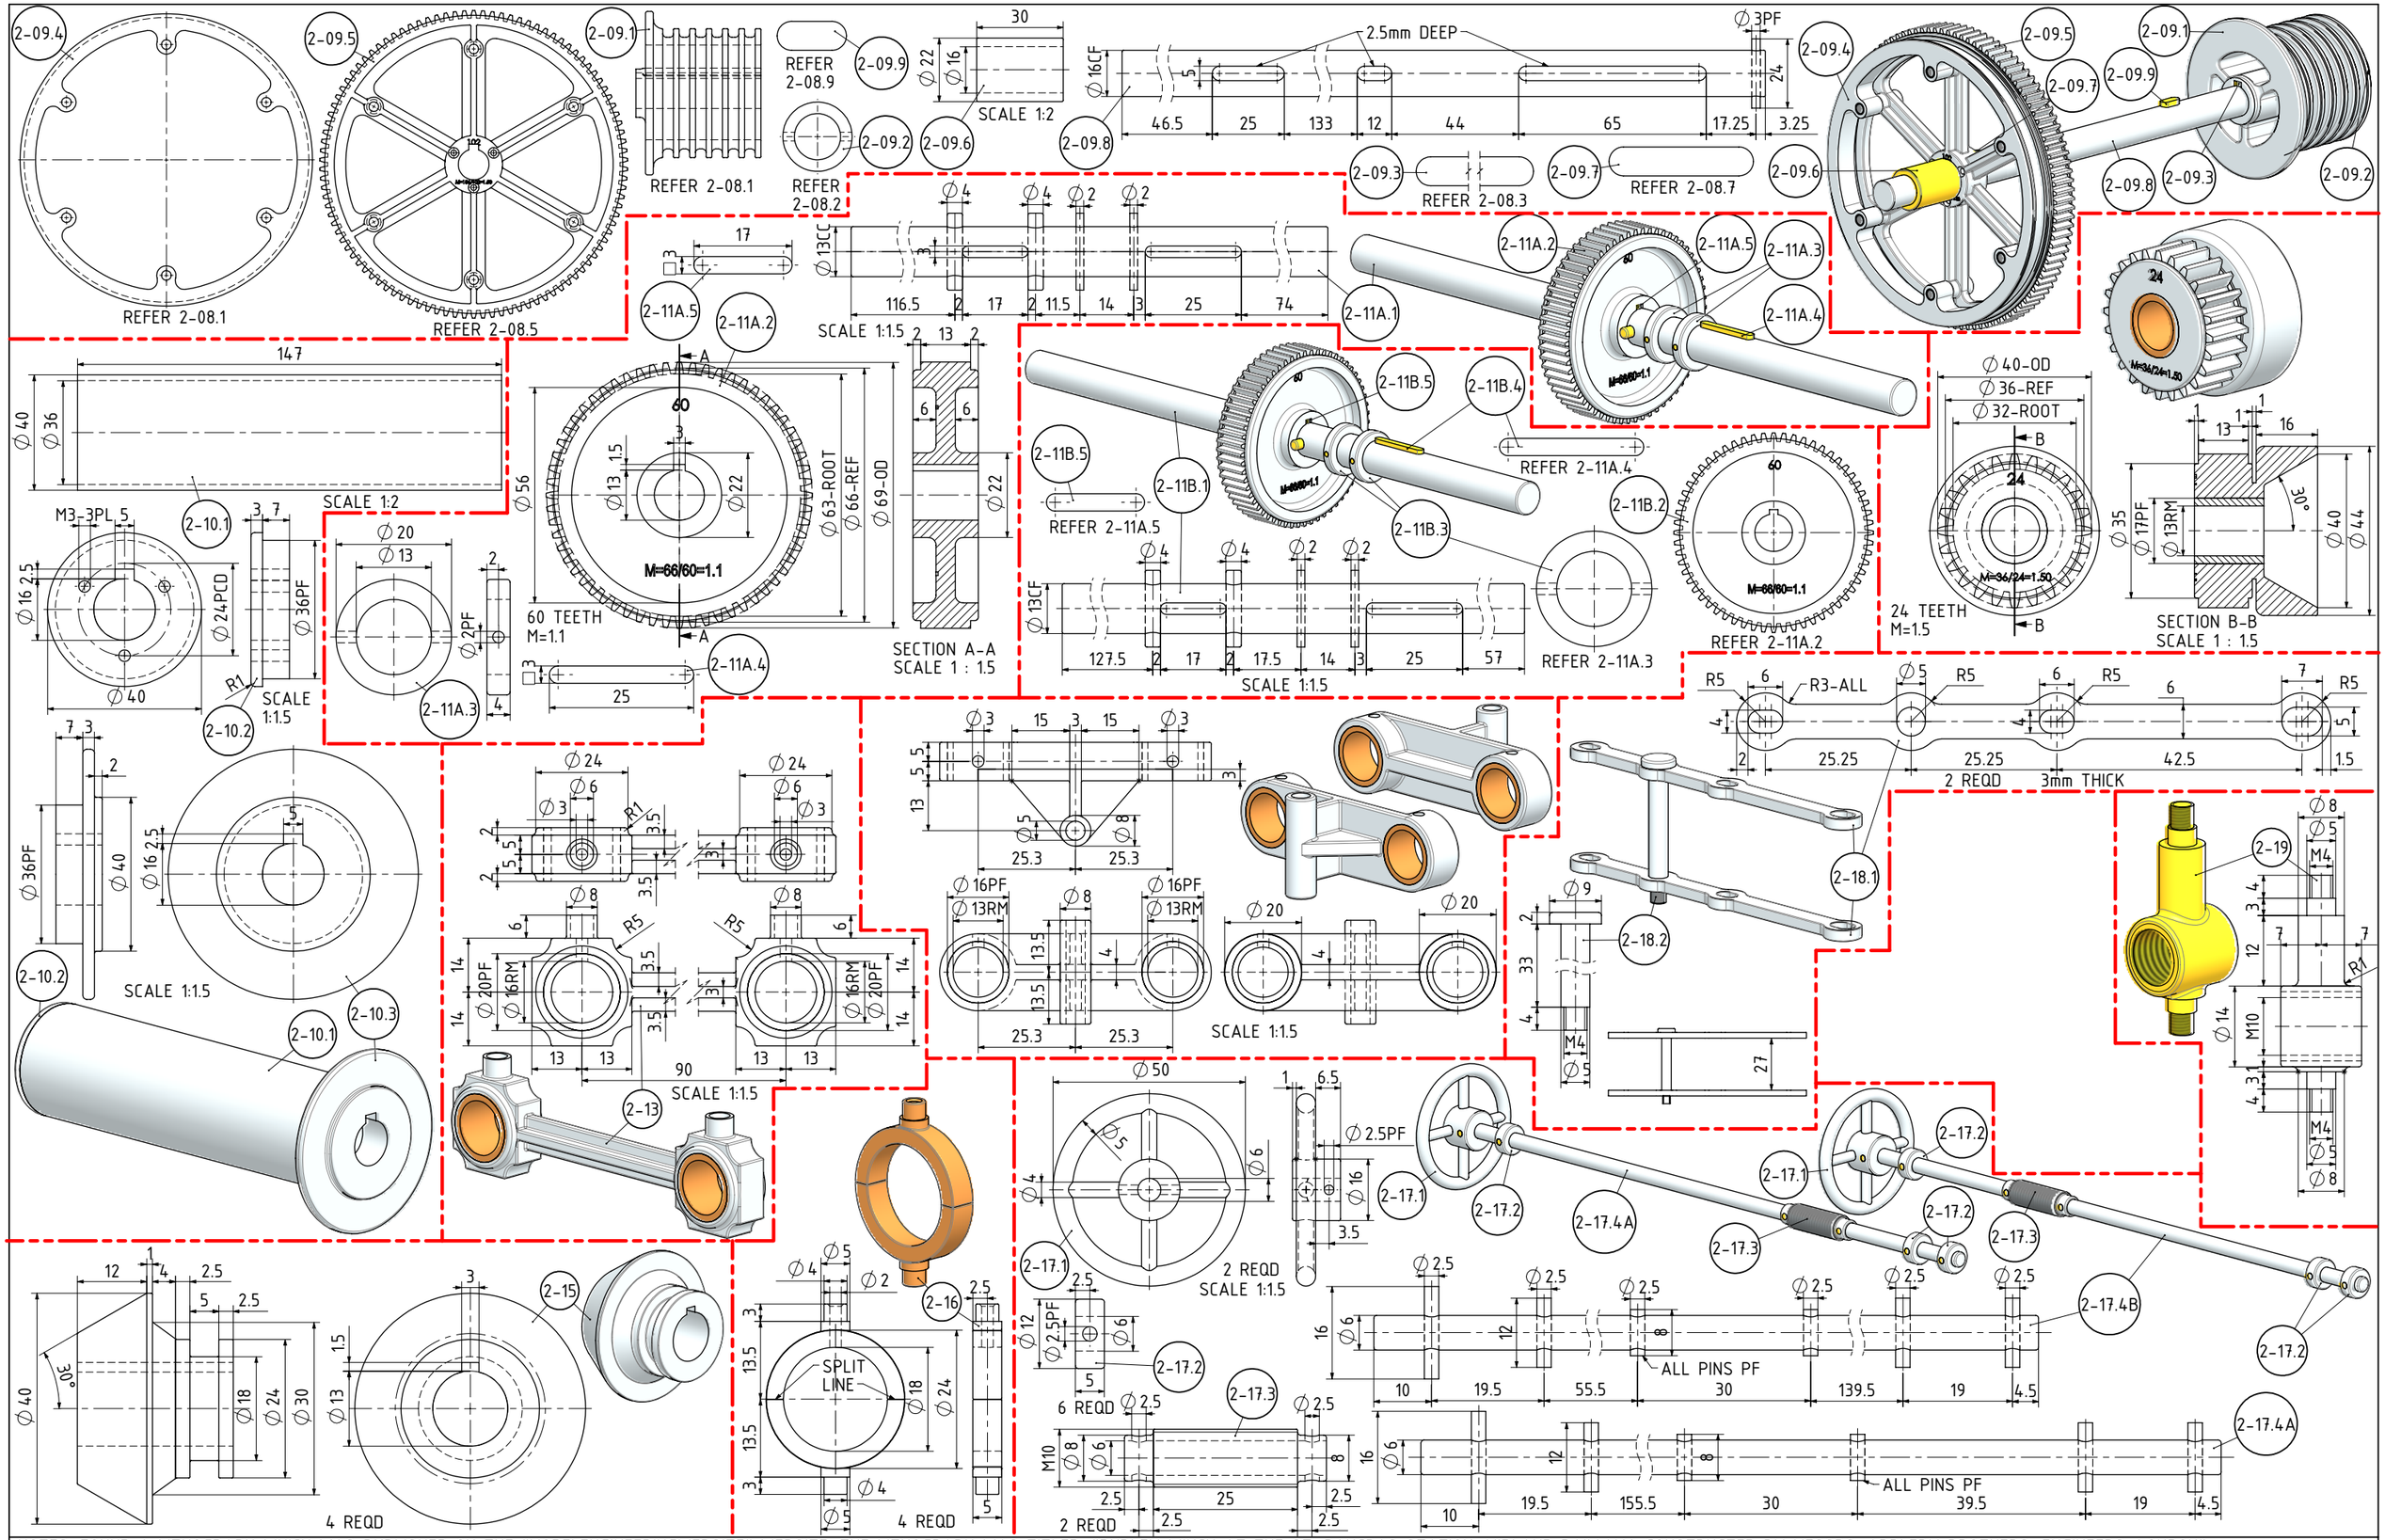


NOTES: FOUND A LITHOGRAPH WHICH WAS PUBLISHED ON THE "MODELENGINEERINGWEBSITE" WEBSITE. THE LITHOGRAPH WAS TITLED: "DUPLEX WINCH AT THE ST. PANCRAS STATION; MIDLAND RAILWAY. CONSTRUCTED BY MESSRS. APPLEBY BROTHERS, ENGINEERS, LONDON"

TITLE

STEAM DRIVEN DUPLEX WINCH AT ST PANCRAS STATION; MIDLAND RAILWAY

DRAWING CONTENTS

PARTS AND ASSEMBLIES

JDW DRAUGHTING SERVICES
J.A.M. DE WAAL. 12 BRIGHTWELL STREET PAPAKURA 2110. NEW ZEALAND. PHONE: 0064 09 2988815. MOB: 0211791000 E-MAIL: dewaal@xtra.co.nz.

PROJECT No 09E-63-00

PROJECTION

JDWDS

DATE FEBRUARY 2023

MODEL SCALE: 1:1

DWG SCALE: 1:1 @A3 OR AS SHOWN

Copyright © J.A.M. DE WAAL PAPAKURA NZ

SHEET: 06 OF 08 | A3 | No:09E-63-00-SHT-06

DRAWINGS ARE FOR PERSONAL USE ONLY NOT FOR COMMERCIAL PURPOSES