


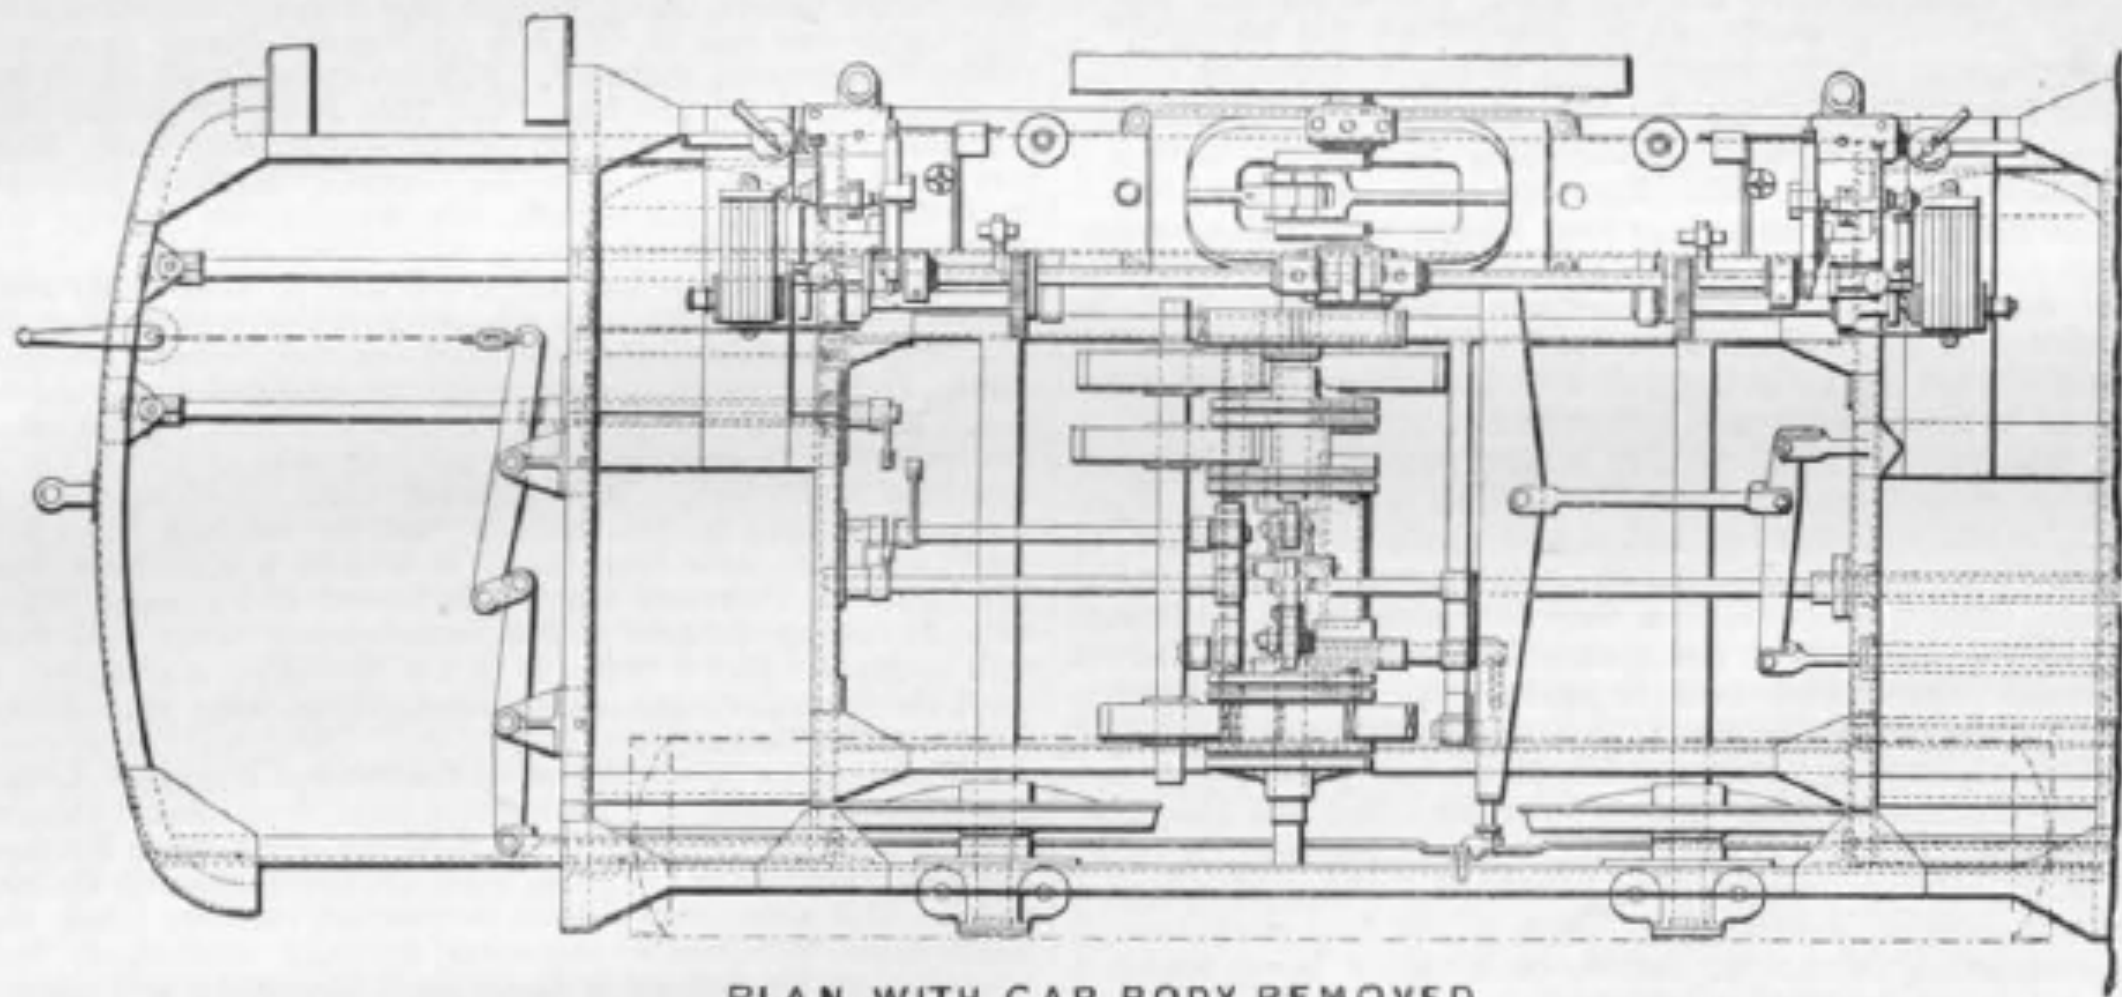

PLAN. WITH CAR BODY REMOVED.