



DUE TO THE LACK OF INFORMATION ON THE ORIGINAL DRAWING(S), SUCH AS VIEWS, DIMENSIONS, SECTIONS ETC AND/OR CLARITY OF COMPONENTS, OMITTED PARTS/COMPONENTS, SOME OF THE COMPONENTS MIGHT NOT BE AS CONSTRUCTED ORIGINALLY OR AS THE ORIGINAL DESIGNER INTENDED

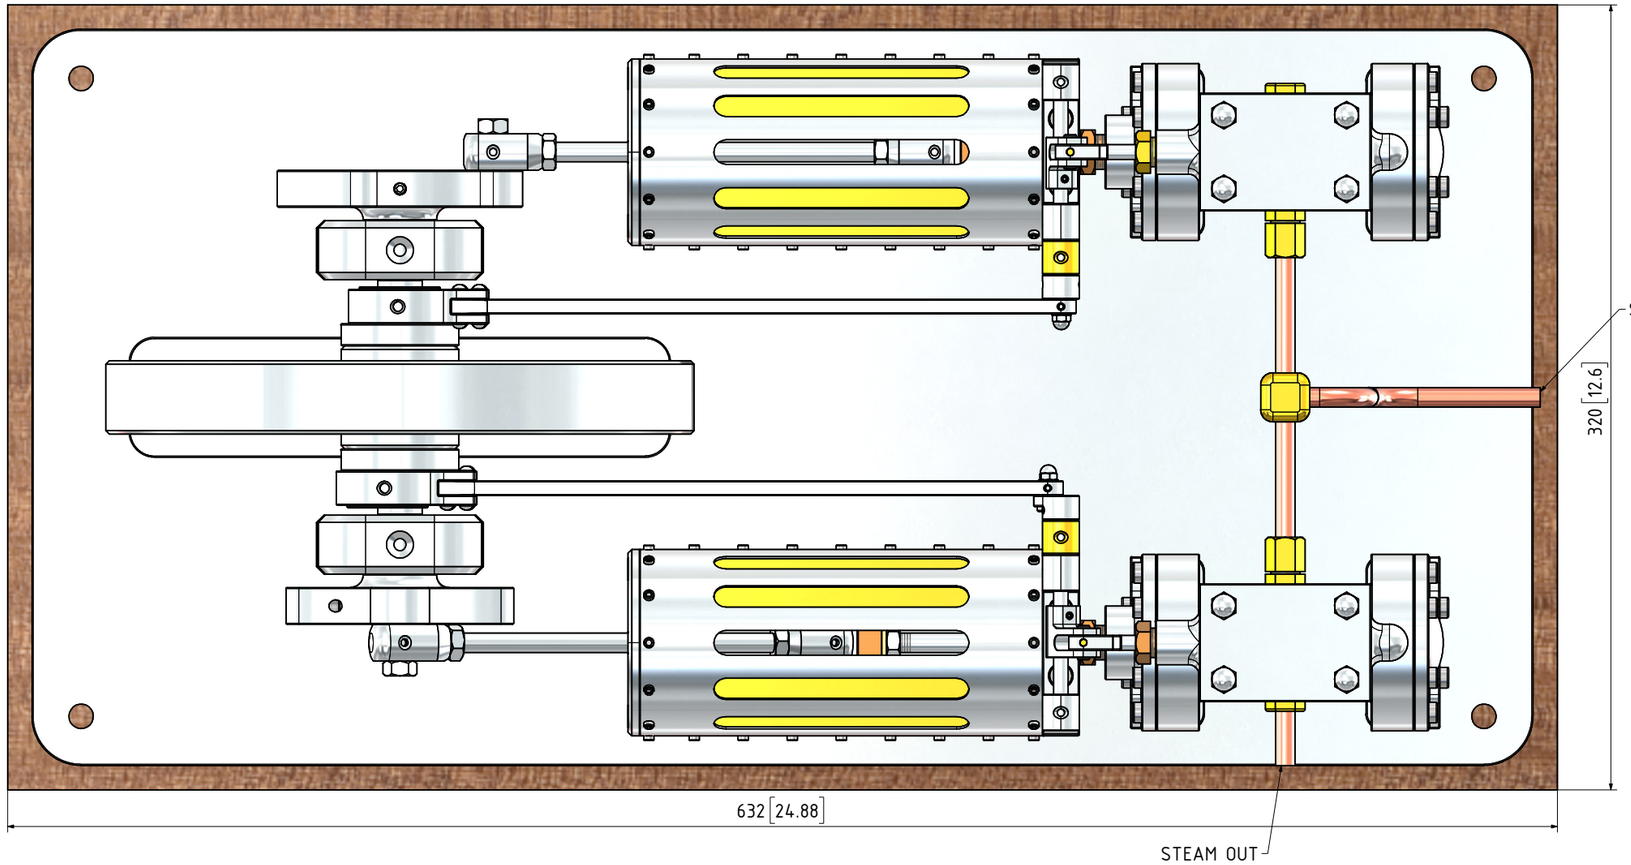

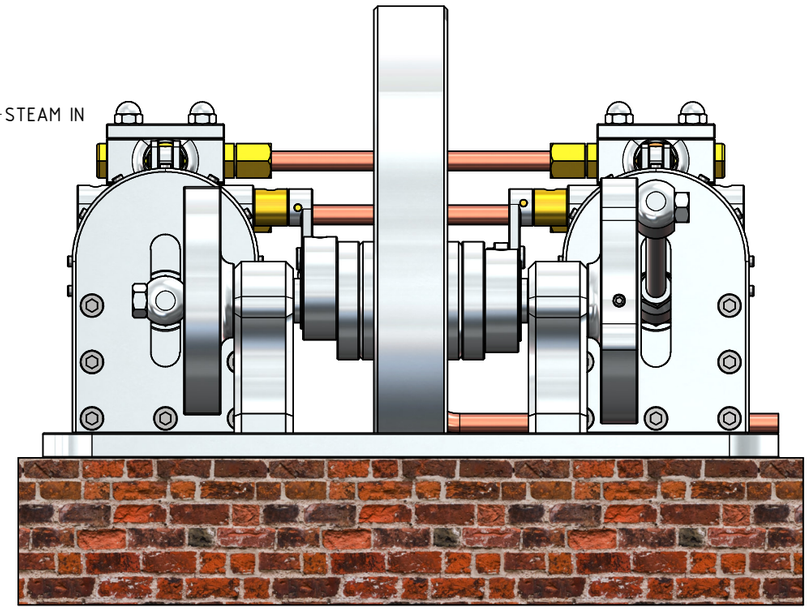

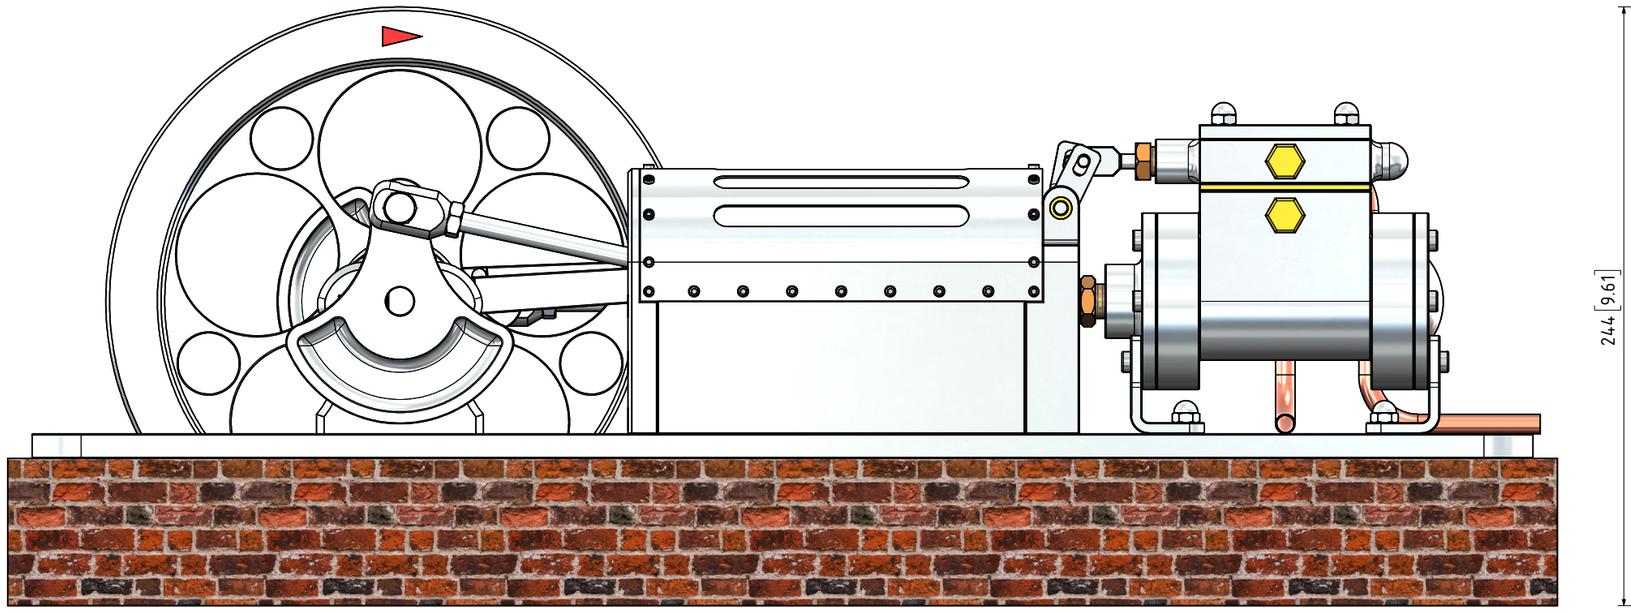

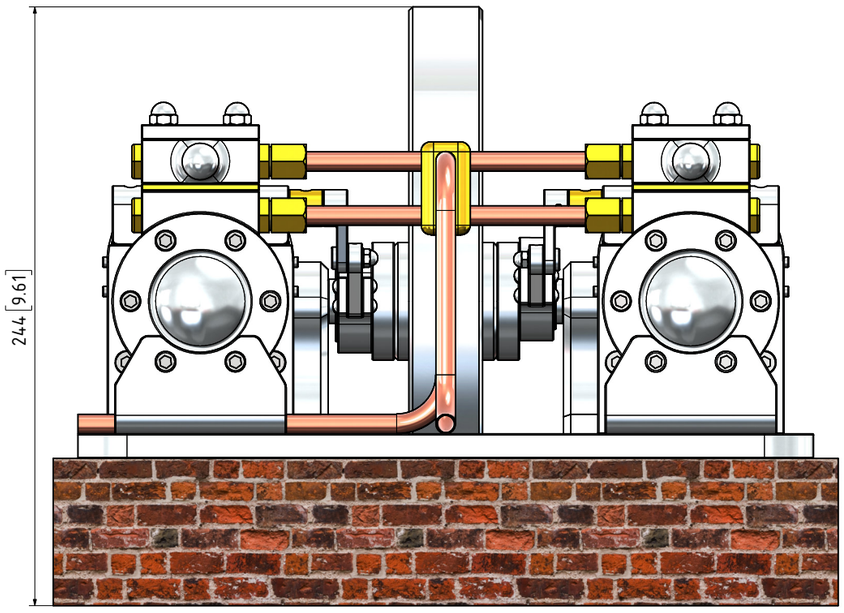

NOTES: FOUND THE ORIGINAL DRAWINGS ON THE INTERNET. THE DESIGN WAS BY J. GALBA. THE DRAWING TITLE WAS: "DUAL HORIZONTAL STEAM ENGINE FOR FACTORY LAYOUT". DATED 15/01/2012. PROJECT NAME: MINIATURE STEAM ENGINE. ENGINE SHOWN ON THESE DRAWINGS HAS SOME IMPROVEMENTS ADDED, ERRORS CORRECTED AND IS 1.5 X LARGER

TITLE
2x1 CYLINDER HORIZONTAL NON REVERSABLE STEAM ENGINES (B=36mm S=76mm)

DRAWING CONTENTS
GENERAL ARRANGEMENT, NOTES

PROJECT No 09B-49-00

JDW DRAUGHTING SERVICES
J.A.M. DE WAAL. 12 BRIGHTWELL STREET PAPAKURA 2110. NEW ZEALAND. PHONE: 0064 09 2988815. MOB: 0211791000 E-MAIL: dewaal@xtra.co.nz.

PROJECTION | JDWDS | MODEL SCALE: 1:1

DWG SCALE: 1:1 @A3 OR AS SHOWN

DATE JUNE 2025

Copyright © J.A.M. DE WAAL PAPAKURA NZ

SHEET: 01 OF 05 | A3 | No:09B-49-00-SHT-01

DRAWINGS ARE FOR PERSONAL USE ONLY NOT FOR COMMERCIAL PURPOSES