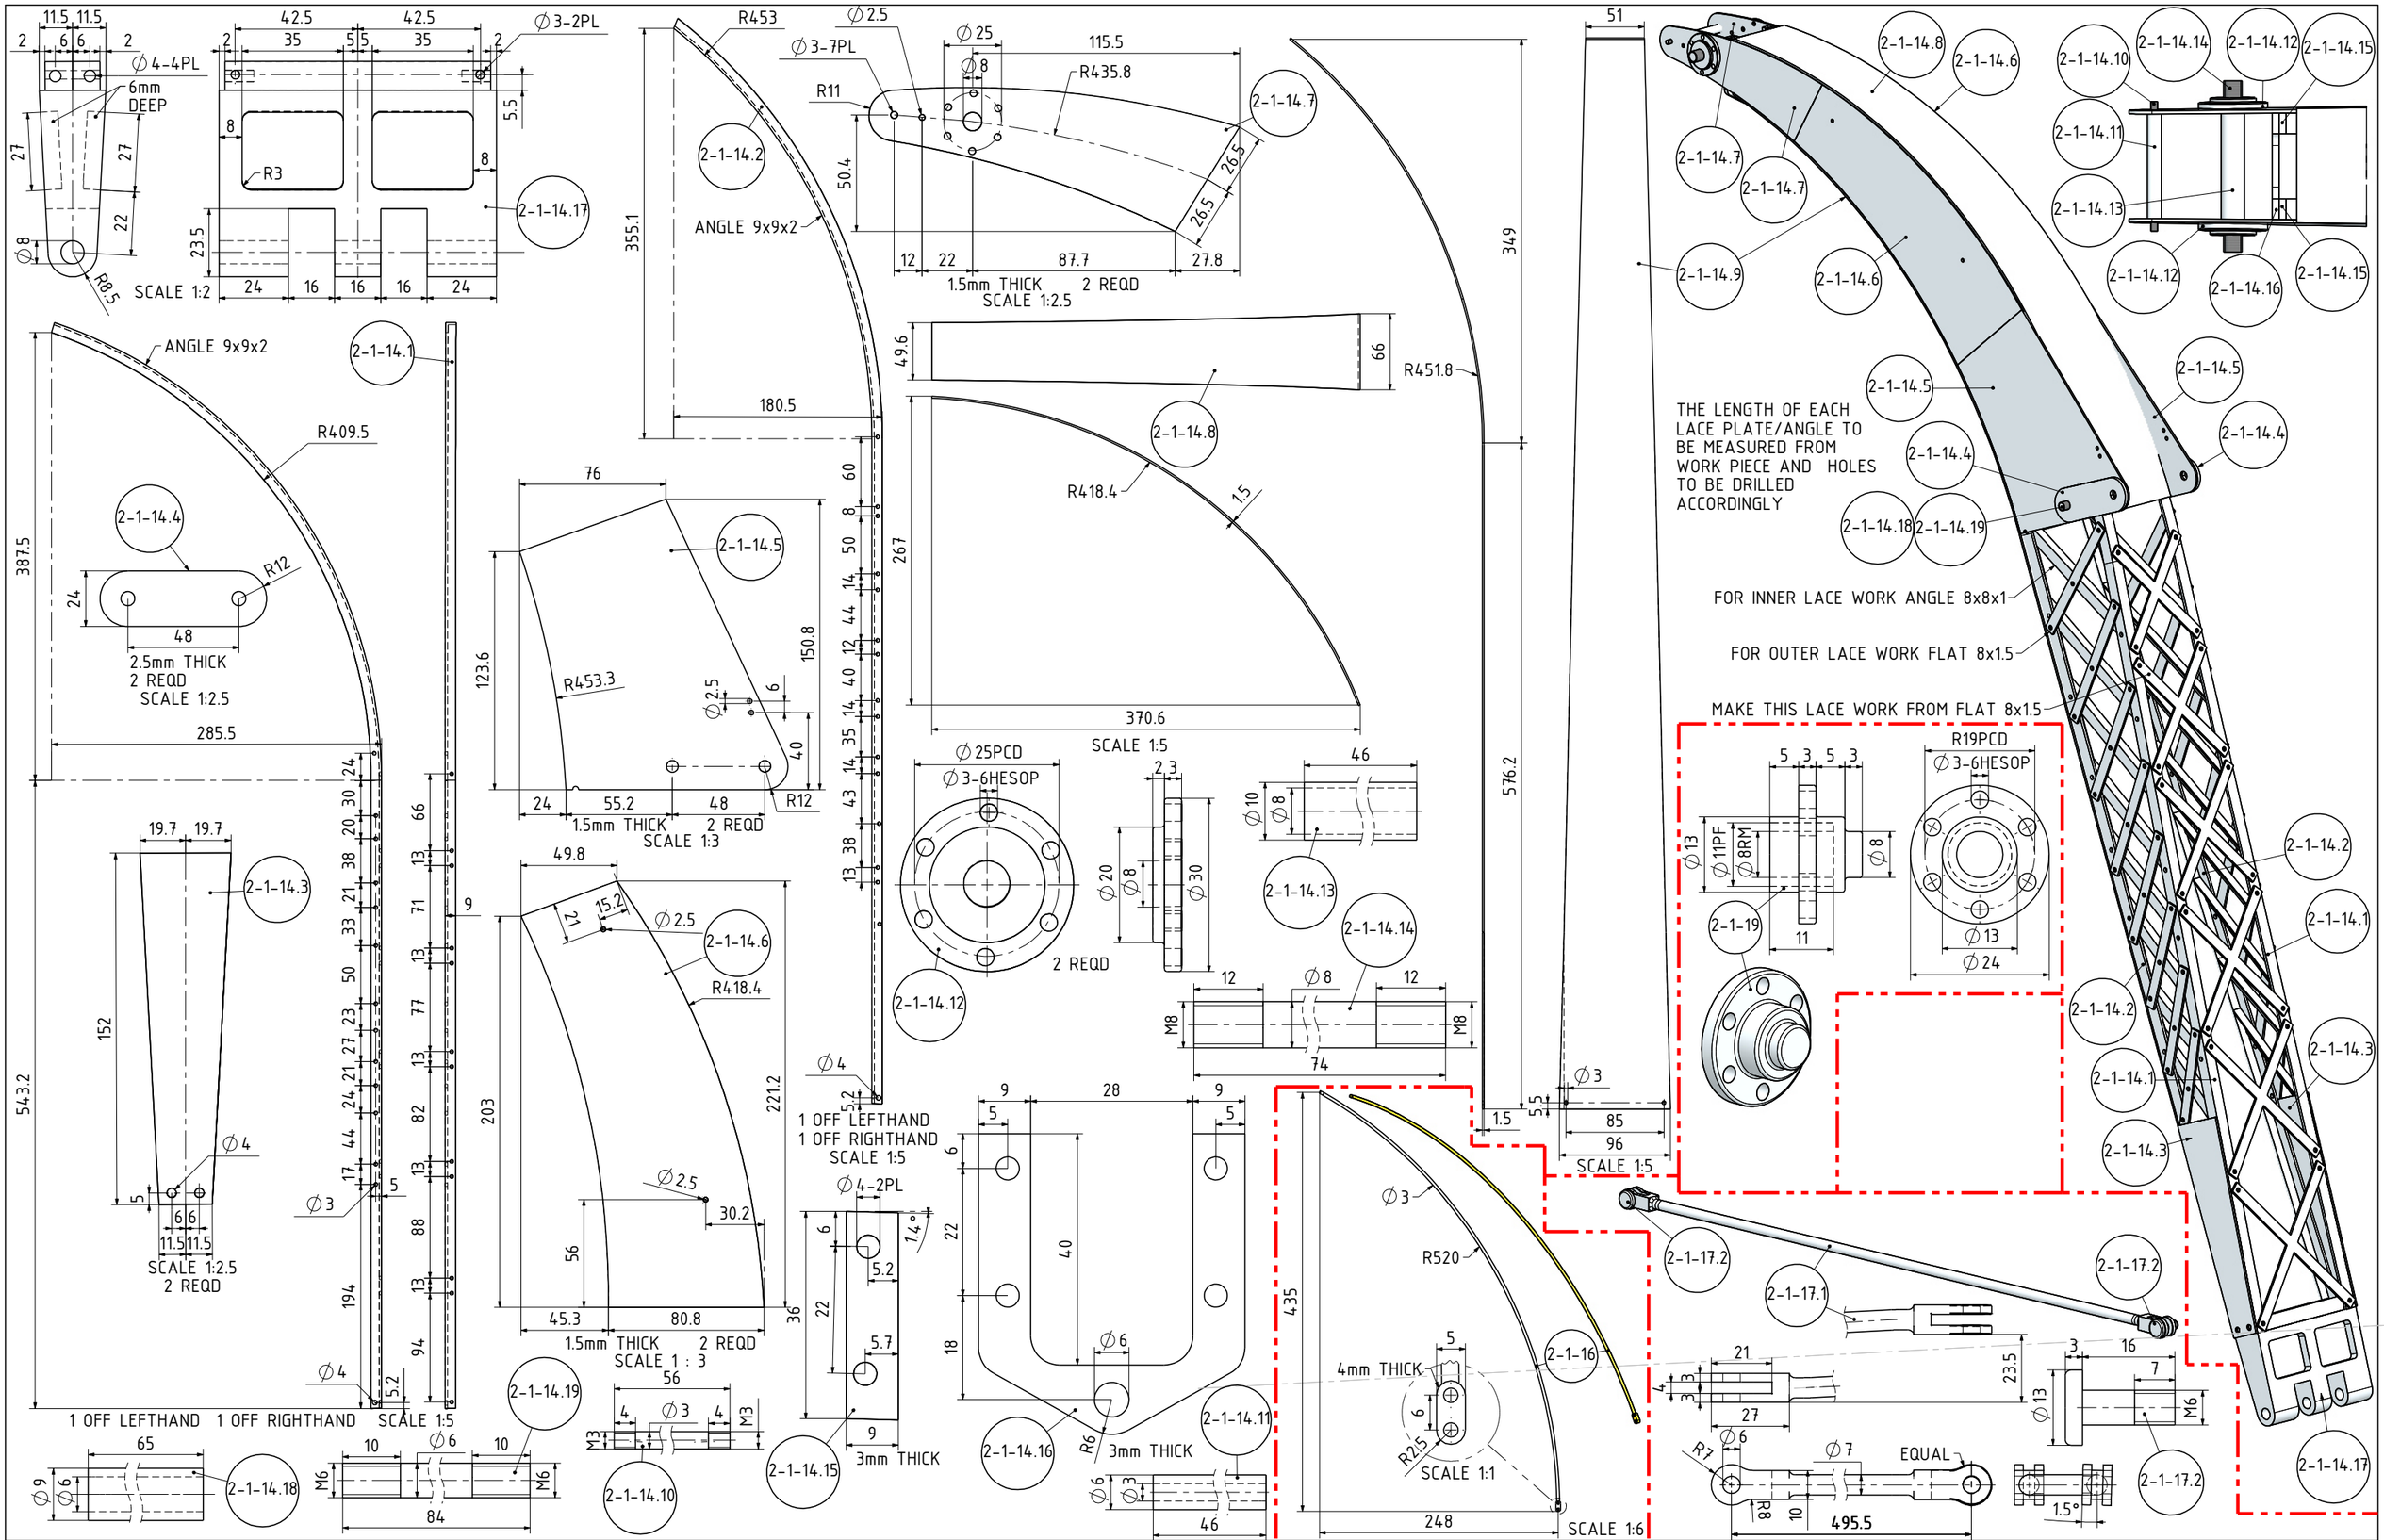


NOTES: THE ORIGINAL DRAWINGS WERE GIVEN TO ME BY TONY SPRENT, AUSTRALIA

TITLE
A MODEL OF A 25 TONS STEAM CRANE BUILT BY "JESSOP & APPLEBY"

DRAWING CONTENTS CRANE UPPER SUPER STRUCTURE
PARTS AND ASSEMBLIES

PROJECT No 09E-58-00
JDW DRAUGHTING SERVICES
J.A.M. DE WAAL. 12 BRIGHTWELL STREET PAPAKURA
2110. NEW ZEALAND. PHONE: 0064 09 2988815. MOB: 0211791000 E-MAIL: dewaal@xtra.co.nz.

PROJECTION JDWDS
DATE MARCH 2022
SHEET: 13 OF 24

MODEL SCALE: 1:12.7 (1/2inch)
DWG SCALE: 1:1 @A3 OR AS SHOWN
Copyright © J.A.M. DE WAAL PAPAKURA NZ
A3 No: 09E-58-00-SHT-13

DRAWINGS ARE FOR PERSONAL USE ONLY NOT FOR COMMERCIAL PURPOSES