


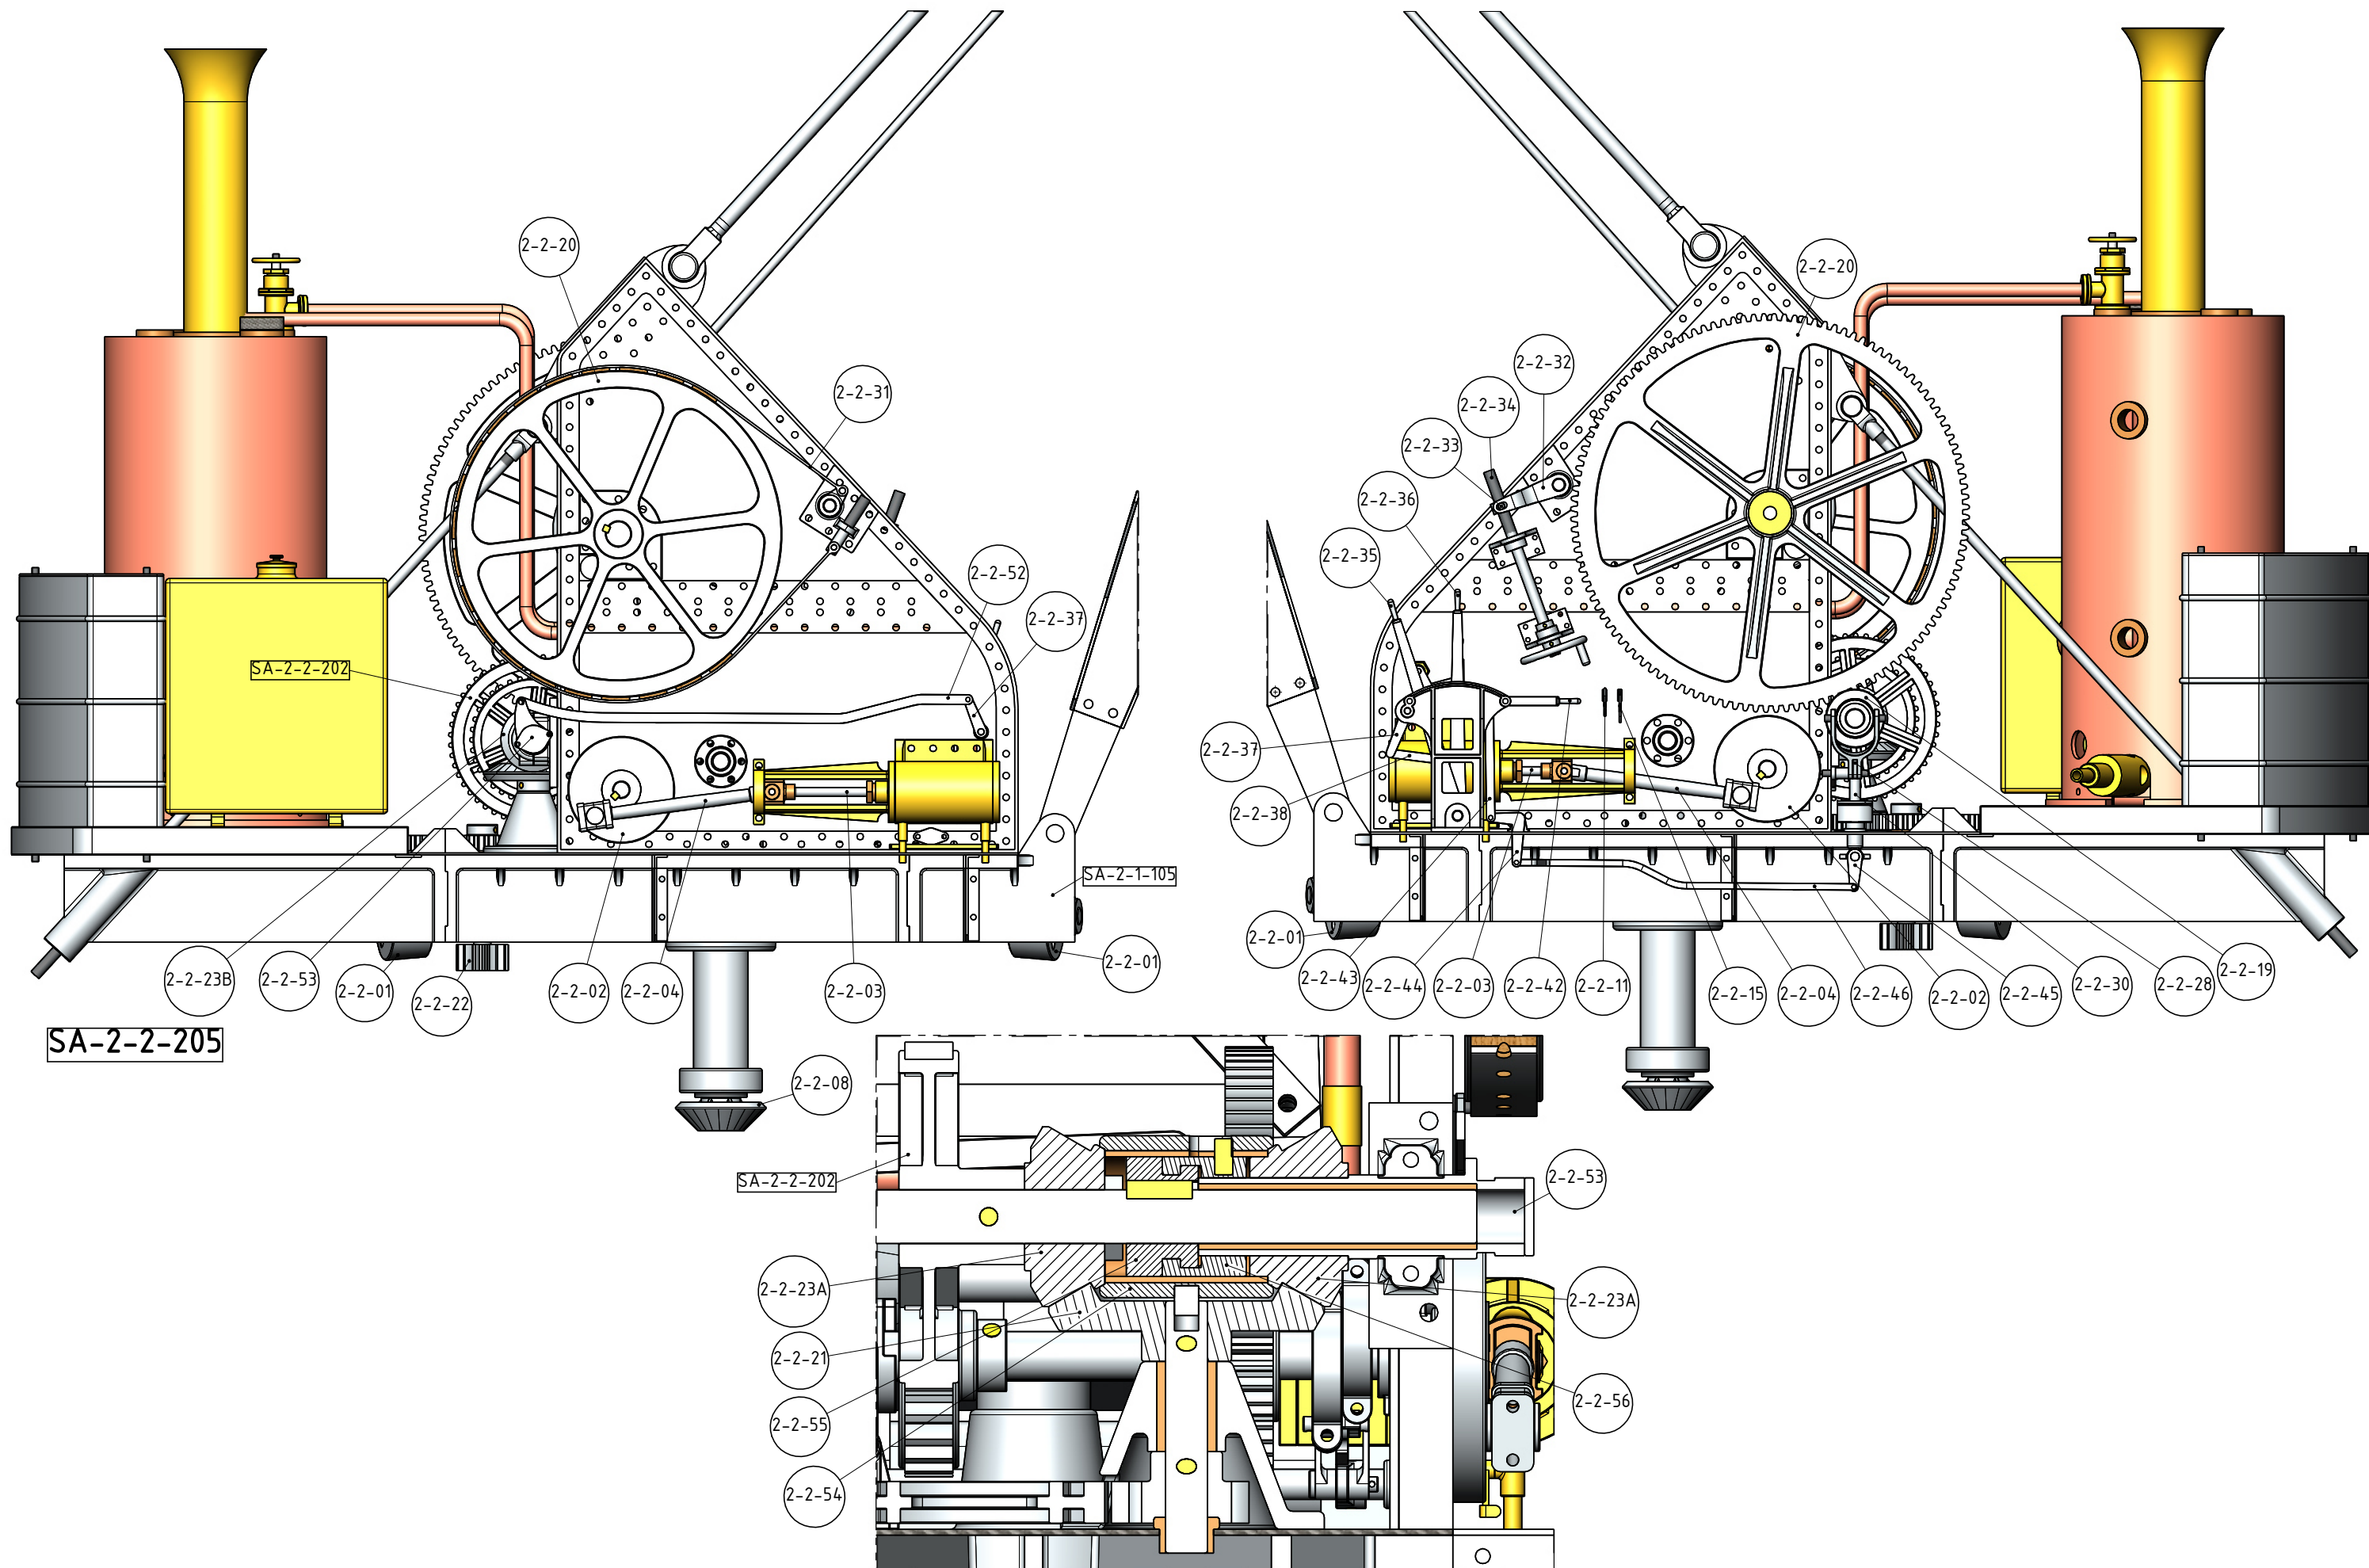

NOTES: THE ORIGINAL DRAWINGS WERE GIVEN TO ME BY TONY SPRENT, AUSTRALIA

TITLE
A MODEL OF A 25 TONS STEAM CRANE
BUILT BY "JESSOP & APPLEBY"

DRAWING CONTENTS CRANE UPPER SUPER STRUCTURE
PARTS AND ASSEMBLIES

PROJECT No 09E-58-00

JDW DRAUGHTING SERVICES
J.A.M. DE WAAL, 12 BRIGHTWELL STREET PAKAPURA
2110, NEW ZEALAND. PHONE: 0064 09 2988815. MOB:
0211791000 E-MAIL: dewaal@xtra.co.nz.

PROJECTION

DATE MARCH 2022

SHEET: 21 OF 24

JDWDS

MODEL SCALE: 1:12.7 (1/2inch)

DWG SCALE: 1:1 @A3 OR AS SHOWN

Copyright © J.A.M. DE WAAL PAKAPURA NZ

A3 No: 09E-58-00-SHT-21

DRAWINGS ARE FOR PERSONAL USE ONLY NOT FOR COMMERCIAL PURPOSES