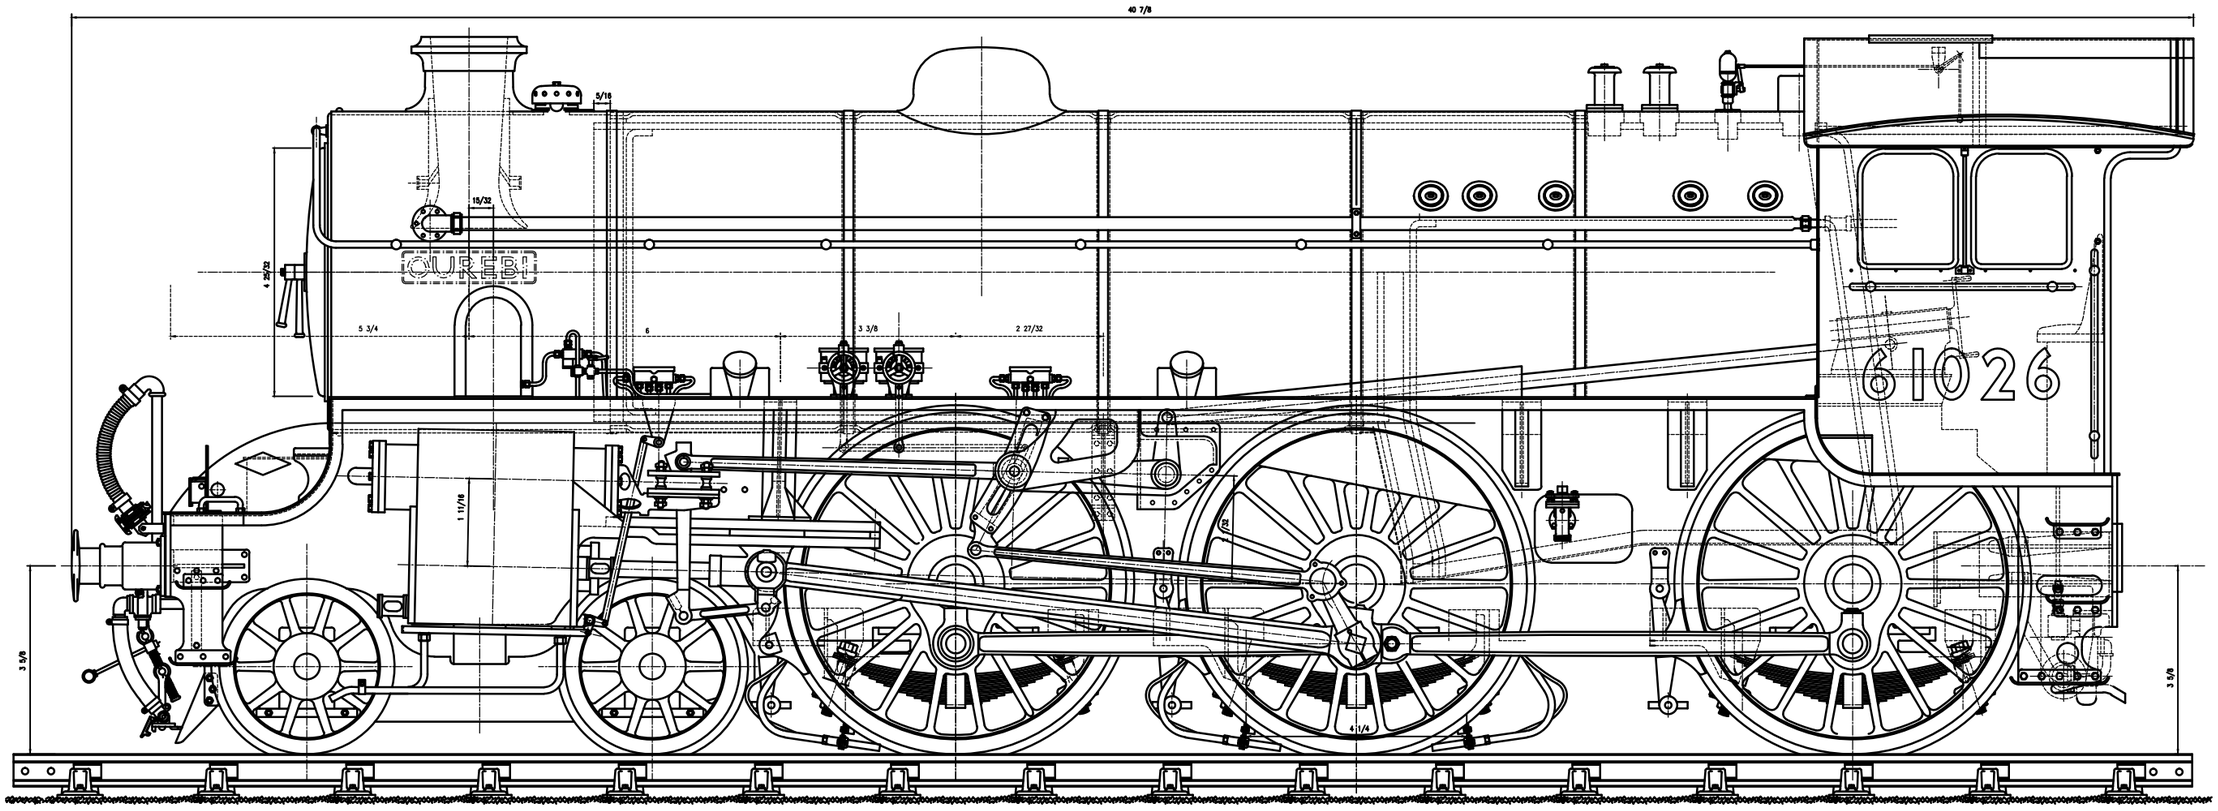
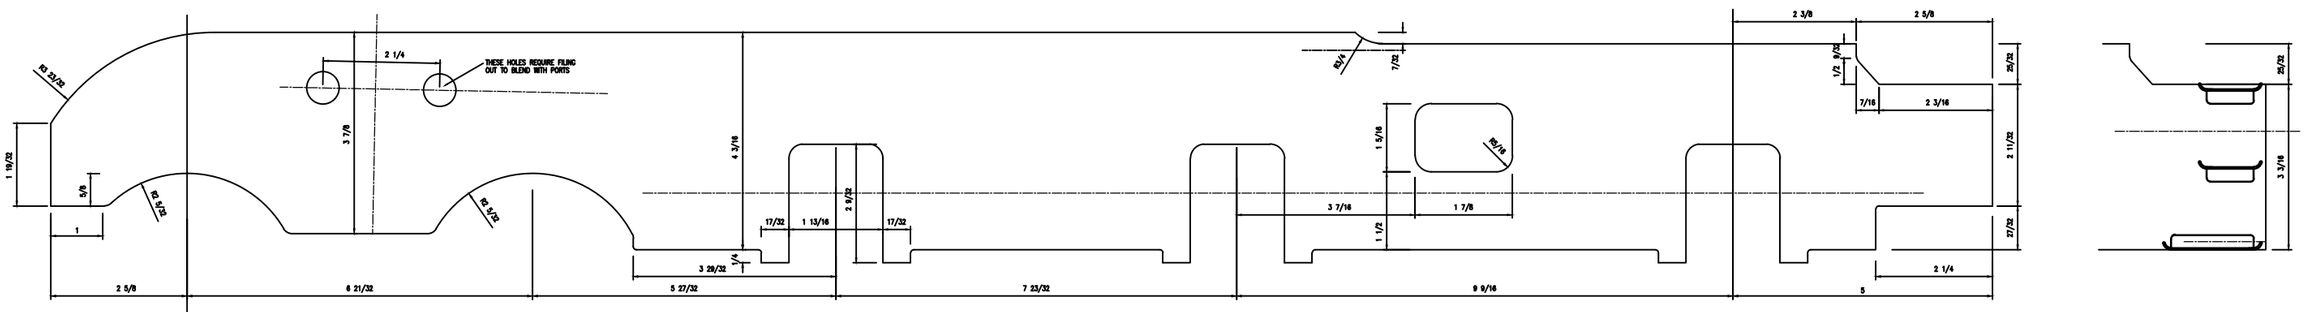



FRAME SLOTTING PLAN