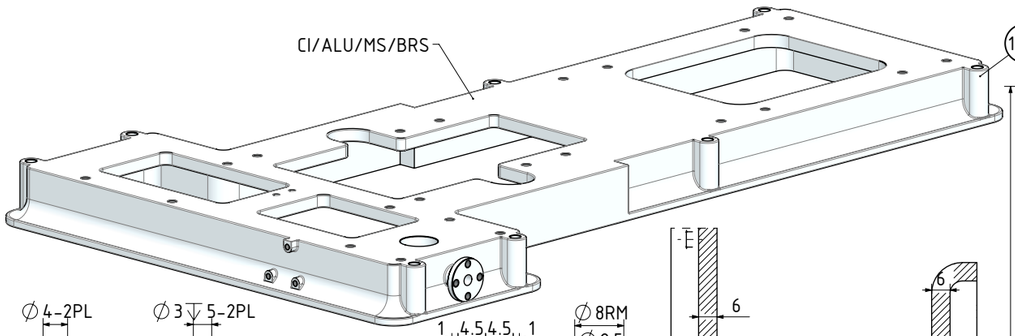

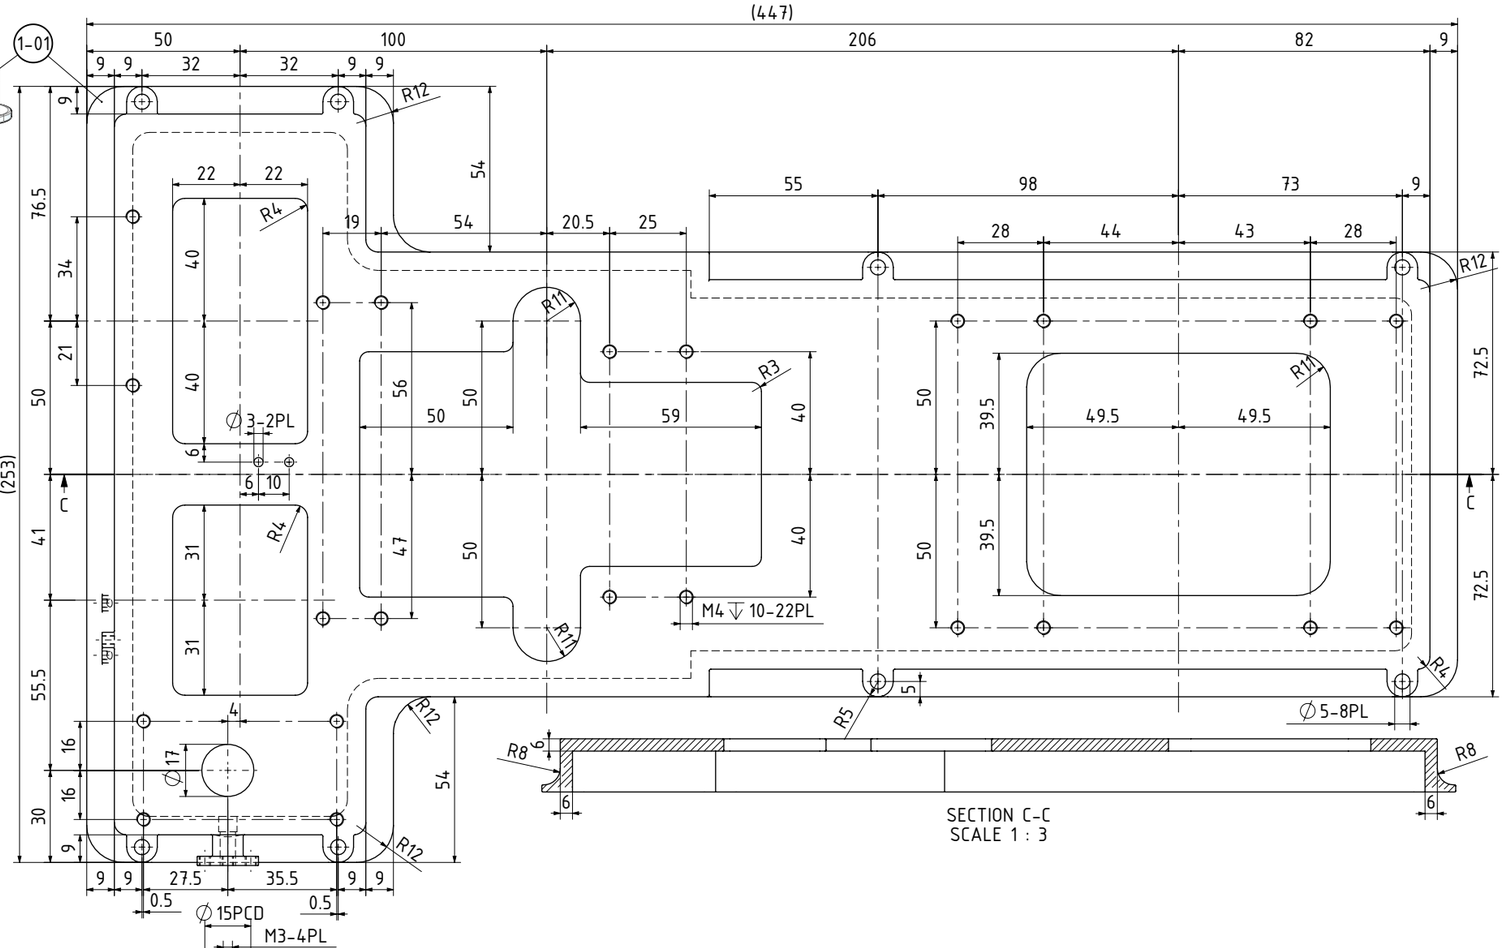

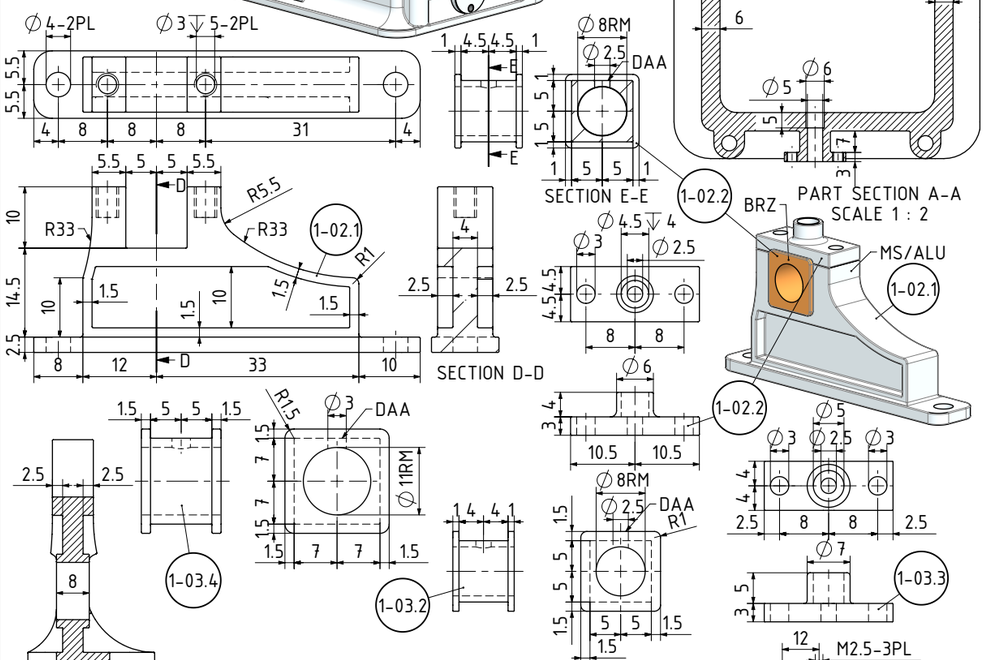

NOTES: THIS DESIGN IS BASED ON DRAWINGS PUBLISHED ON THE "MODELENGINEERINGWEBSITE" WEBSITE.

TITLE

A MODEL OF A SUGAR CANE MILL AS MANUFACTURED BY MESSERS. ROBEY&CO

DRAWING CONTENTS

PARTS AND ASSEMBLIES

PROJECT No 09B-21-00

JDW DRAUGHTING SERVICES

J.A.M. DE WAAL. 12 BRIGHTWELL STREET PAPAKURA 2110. NEW ZEALAND. PHONE: 0064 09 2988815. MOB: 0211791000 E-MAIL: dewaal@xtra.co.nz.

PROJECTION JDWDS

DATE JUNE 2019

SHEET: 03 OF 09 | A3 | No: 09B-21-00-SHT03

MODEL SCALE: 1:10

DWG SCALE: 1:1 @A3 OR AS SHOWN

Copyright © J.A.M. DE WAAL PAPAKURA NZ

DRAWINGS ARE FOR PERSONAL USE ONLY NOT FOR COMMERCIAL PURPOSES